



PL-INT. REV. 4

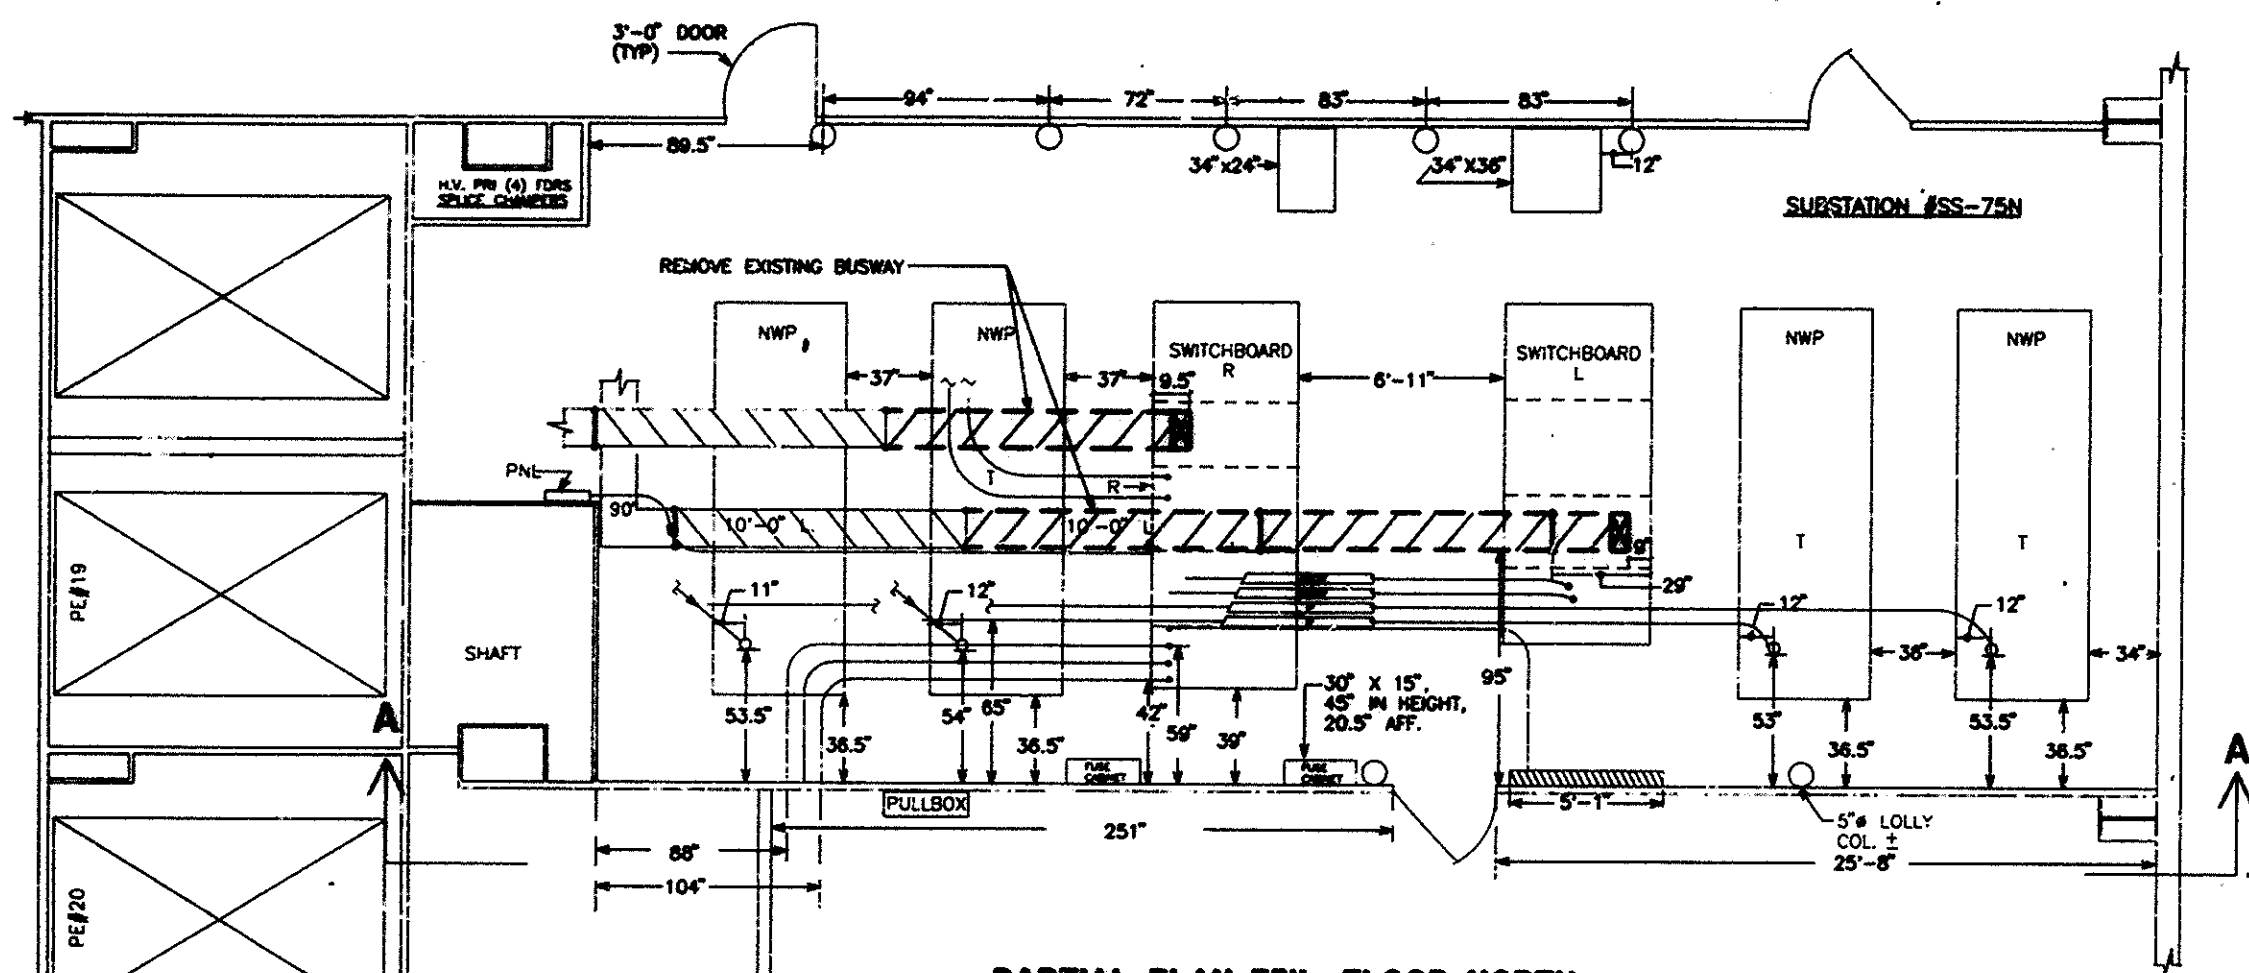

PARTIAL PLAN 75th. FLOOR NORTH

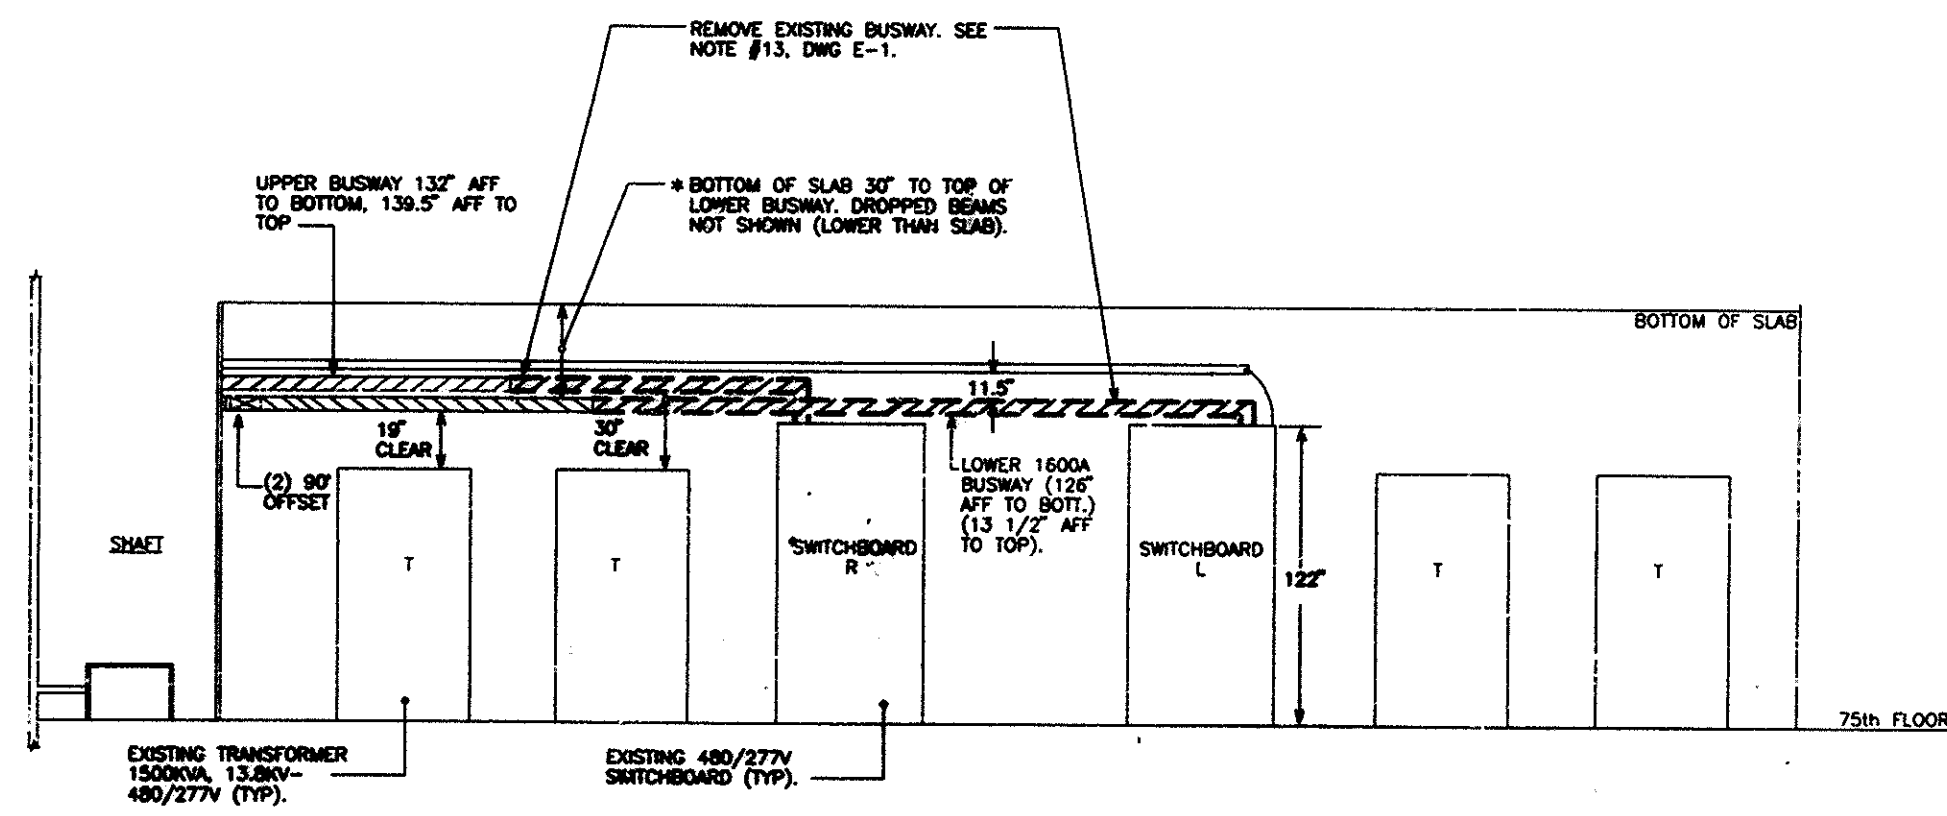

SECTION A-A

NOTES:

1. SEE DRAWING E-1 FOR GENERAL NOTES.

Sheet 27 of 41



EDWARDS AND ZUCK, P.C.

Engineering Program Manager

EDWARDS AND ZUCK, P.C.
CONSULTING ENGINEERS
330 West 43rd Street, New York, NY 10036
212-724-3000
© 1992 Edwards and Zuck, P.C.



2/15/01 Drawings of Record
No. Date Revision Approved

Engineering Department
Design Division
The World Trade Center
Electrical/HVAC
Upgrade Program

Title
LOW VOLTAGE DISTRIBUTION
ONE WTC
ELECTRICAL
75TH FLOOR
NORTH SIDE

EXISTING ROOM LAYOUT

This drawing subject to conditions in contract.
All inventions, ideas, designs and methods
herein are reserved to Port Authority and
may not be used without its written consent.

C.J./CADD MW/CADD E.N.
Designed by Drawn by Checked by

Date 10/4/93 Scale 1/4" = 1'-0"

Contract Number Drawing Number

WTC-804.041 E-10

FILE NAME: PATEDSP